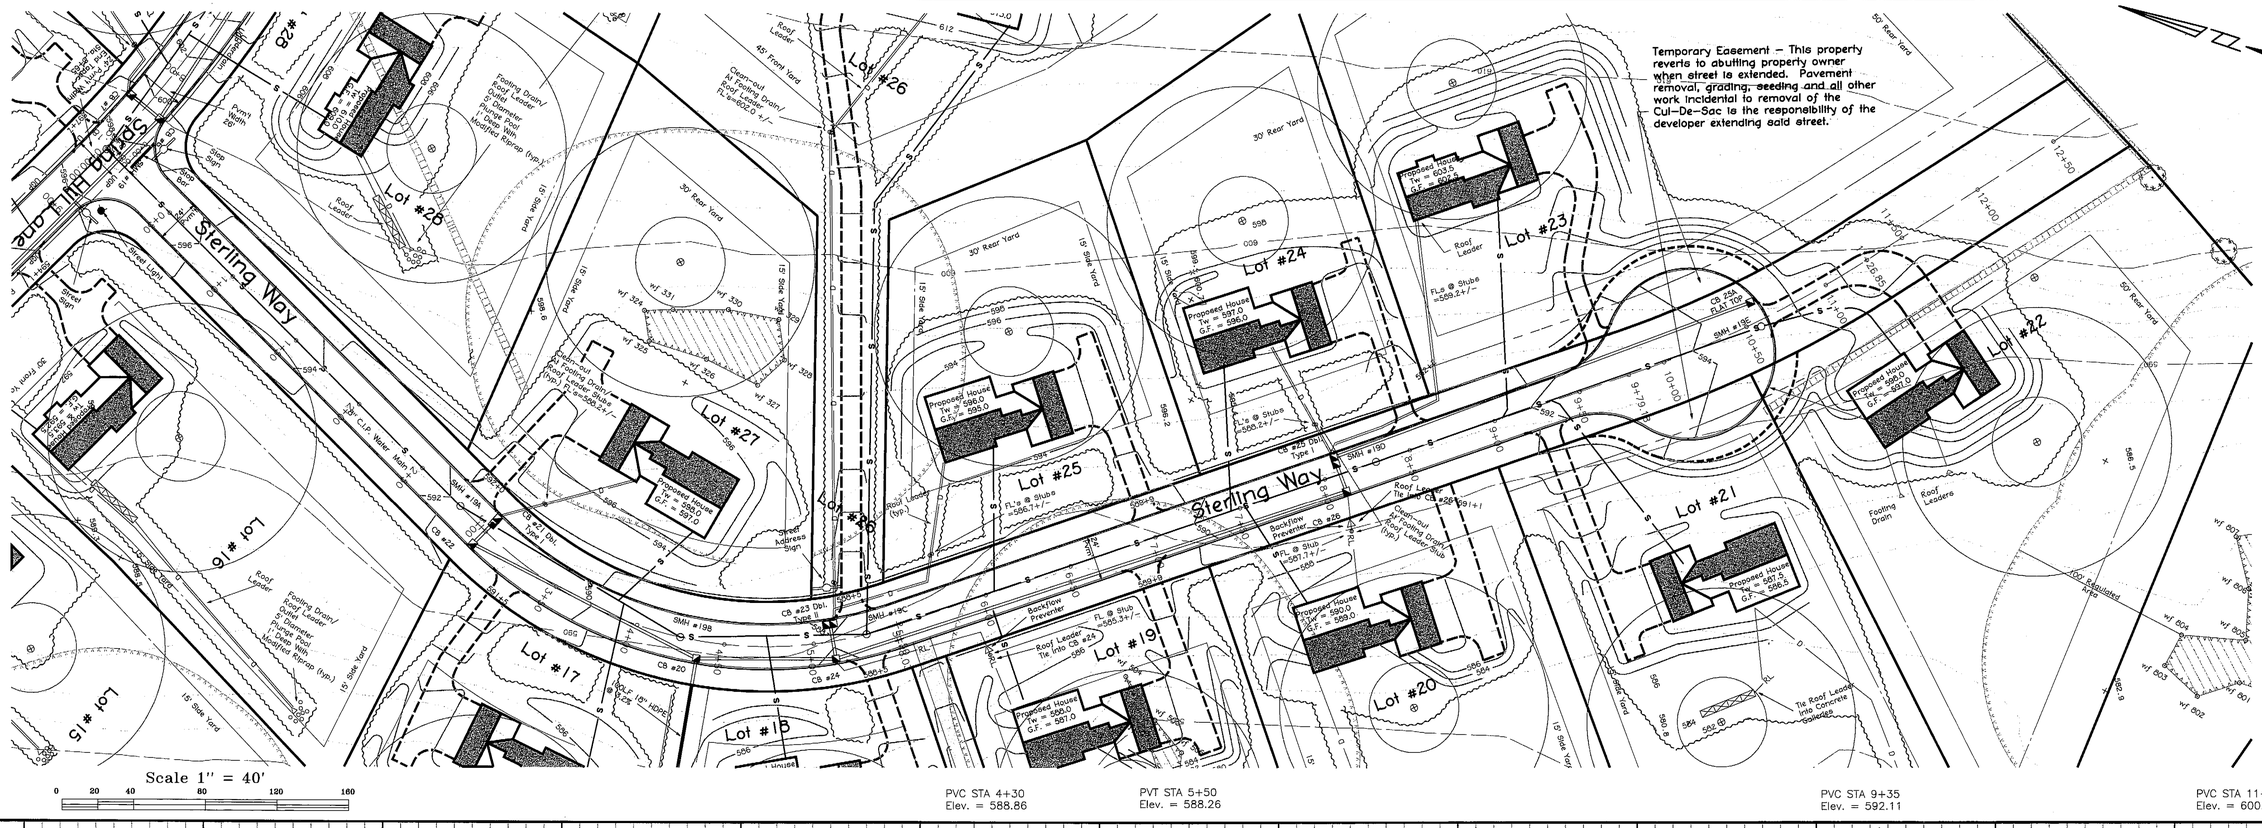

PVC STA 4+30
Elev. = 588.86

PVT STA 5+50
Elev. = 588.26

PVC STA 9+35
Elev. = 592.11

PVC STA 11+55
Elev. = 600.91

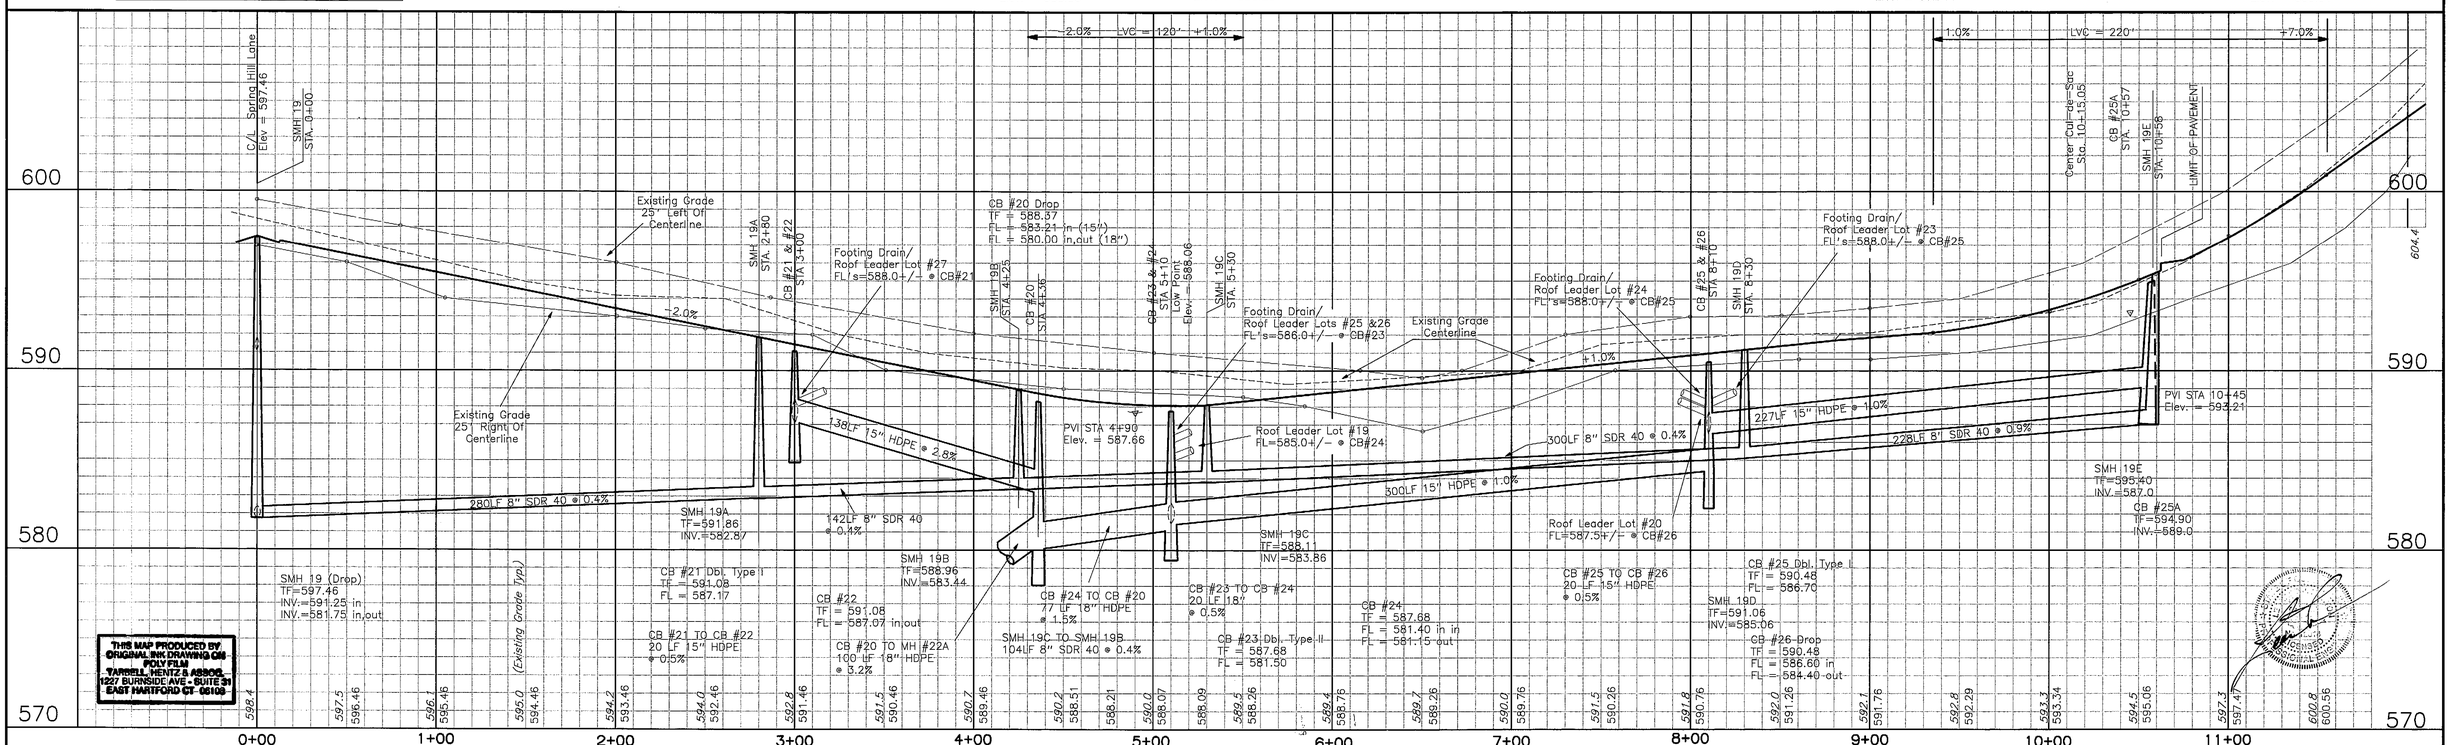

THIS MAP PRODUCED BY ORIGINAL INK DRAWING ON POLY FILM
TARBELL, HEINTZ & ASSOC.
1227 BURNSIDE AVE - SUITE 31
EAST HARTFORD CT 06108

10-12-10	
9-14-10	
5-12-10	
4-8-09	

EMW	Horizontal 1" = 40' Vertical 1" = 4'	LJN
DRAWN	SCALE	CHECKED
APPROVED	12/03/2007 DATE	1091 PROJECT NO.

Tarbell, Heintz & Associates Inc.
SURVEYORS and CIVIL ENGINEERS
1227 BURNSIDE AVENUE HARTFORD, CT.SUITE 31 860 528-1810

LAKEWOOD ESTATES
HEBRON, CONNECTICUT

PLAN & PROFILE
STERLING WAY
STA. 0+00 – 10+60

SHEET OF SHEETS
24 39