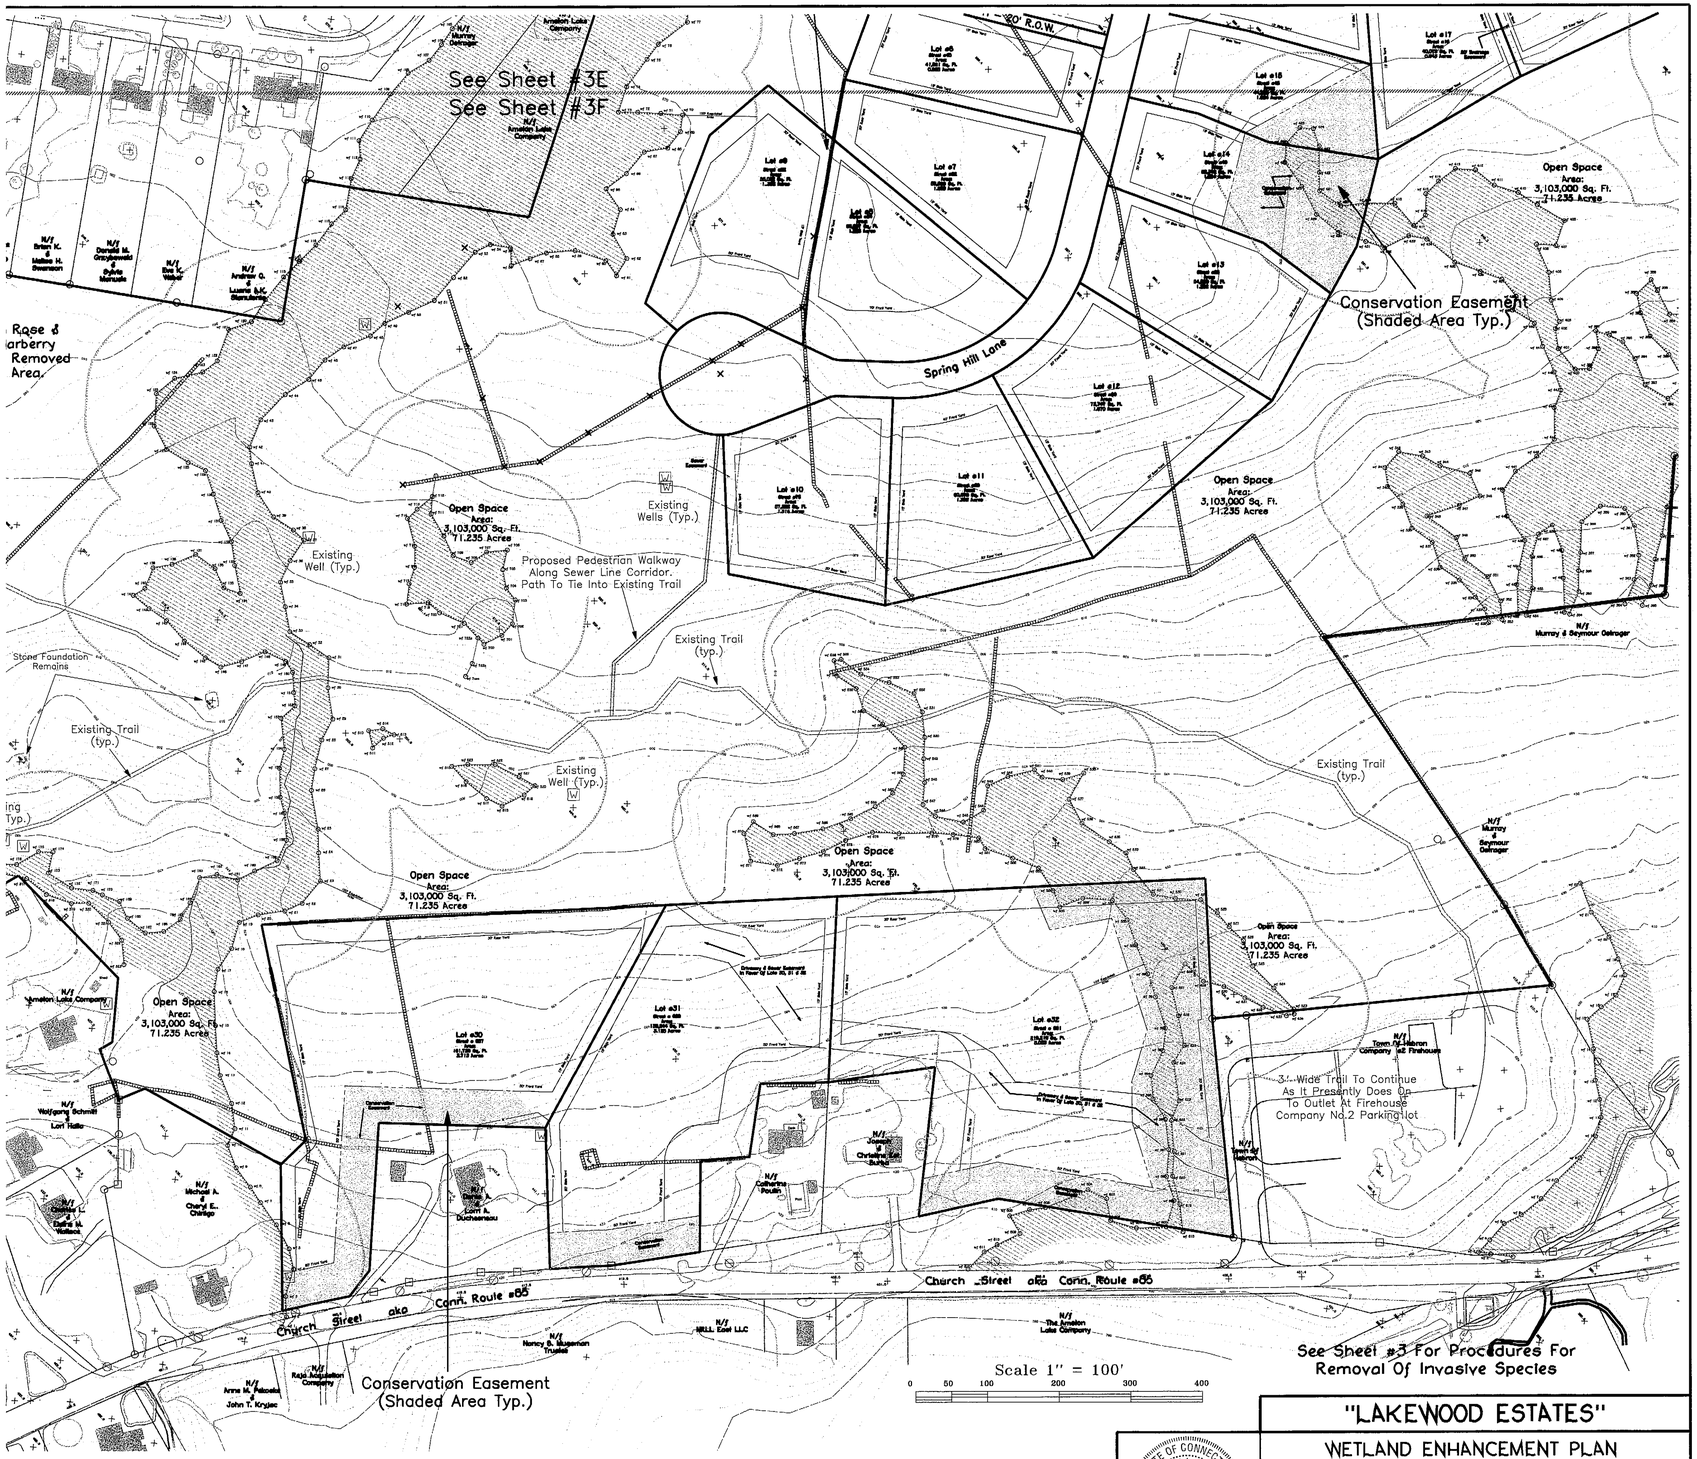

NOTE: THIS SURVEY AND MAP HAS BEEN PREPARED IN ACCORDANCE WITH SECTIONS 20-300b-1 THRU 20-300b-20 OF THE REGULATIONS OF CONNECTICUT STATE AGENCIES - "MINIMUM STANDARDS FOR SURVEYS AND MAPS IN THE STATE OF CONNECTICUT" AS ENDORSED BY THE CONNECTICUT ASSOCIATION OF LAND SURVEYORS, INC. IT IS A SUBDIVISION SURVEY BASED ON A DEPENDENT RESURVEY, CONFORMING TO HORIZONTAL ACCURACY CLASS "A-2", VERTICAL ACCURACY CLASS "T-3" AND INTENDED TO BE USED FOR SUBDIVISION APPROVAL.

TO MY KNOWLEDGE AND BELIEF, THIS MAP IS SUBSTANTIALLY CORRECT AS NOTED HEREON.

MICHAEL L. TARBELL — L.S. 15466 (REGISTRATION NO.) — 1-14-10 (DATE)

STATE OF CONNECTICUT
MICHAEL L. TARBELL
No. 15466
LICENSED
LAND SURVEYOR

REVISION
5-12-10
6-12-10
9-14-10
10-12-10

"LAKEWOOD ESTATES"

WETLAND ENHANCEMENT PLAN

PREPARED FOR

JAMES GROSSMAN

LAKE ROAD, HILLCREST DRIVE, & RTE #85
HEBRON, CONNECTICUT

TARBELL, HEINTZ & ASSOC., INC.
CIVIL ENGINEERS - LAND SURVEYORS
1227 BURNSIDE AVE., SUITE 31 EAST HARTFORD, CT (860) 528-1810

JOB NO.	DATE:	SCALE:	DRAWN BY	SHEET NO:
1091	1-14-10	1" = 100'	M.L.T.	3F OF 39