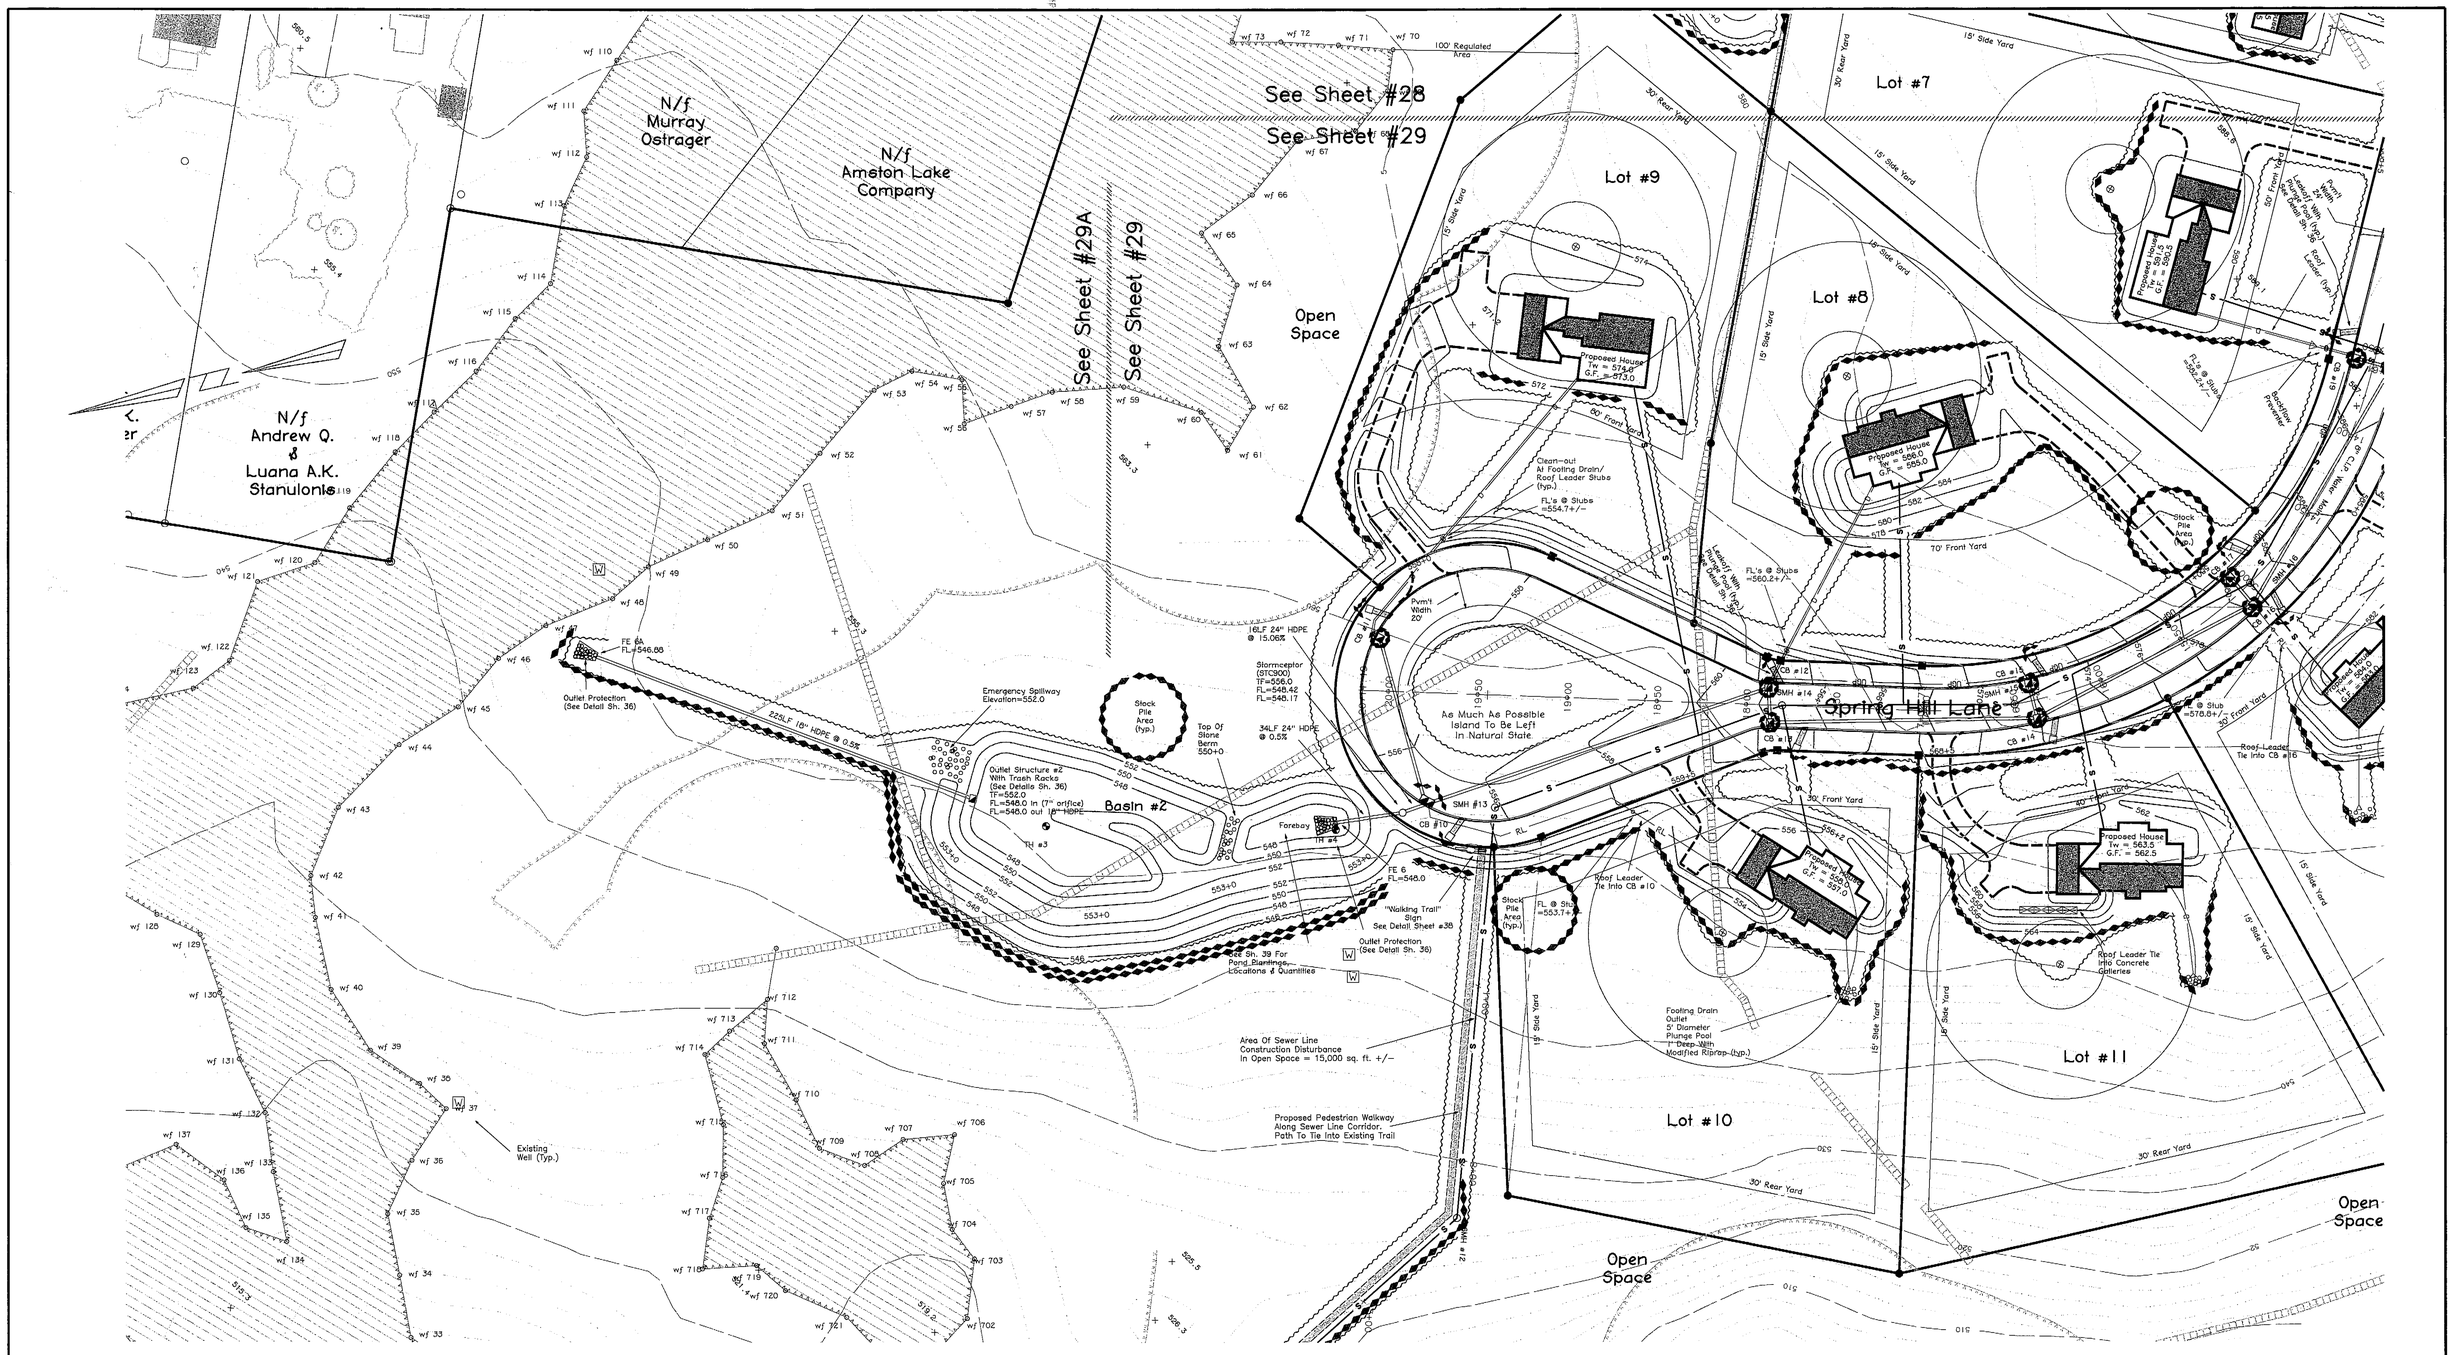

Scale 1" = 40'

0 20 40 80 120 160

See Sheet #3 For Legend

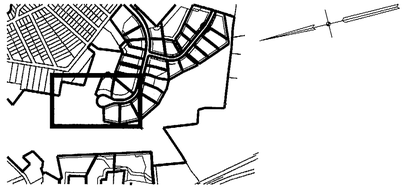

Sheet Index Map
1" = 1,000'

THIS MAP PRODUCED BY ORIGINAL INK DRAWING ON POLY FILM
TARBELL, HEINTZ & ASSOC.
1227 BURNSIDE AVE - SUITE 31
EAST HARTFORD CT 06108

NOTE: THIS SURVEY AND MAP HAS BEEN PREPARED IN ACCORDANCE WITH SECTIONS 20-300b-1 THRU 20-300b-20 OF THE REGULATIONS OF CONNECTICUT STATE AGENCIES - "MINIMUM STANDARDS FOR SURVEYS AND MAPS IN THE STATE OF CONNECTICUT" AS ENDORSED BY THE CONNECTICUT ASSOCIATION OF LAND SURVEYORS, INC. IT IS A SUBDIVISION SURVEY BASED ON A DEPENDENT RESURVEY, CONFORMING TO HORIZONTAL ACCURACY CLASS "A-2", VERTICAL ACCURACY CLASS "T-3" AND INTENDED TO BE USED FOR SUBDIVISION APPROVAL.

TO MY KNOWLEDGE AND BELIEF, THIS MAP IS SUBSTANTIALLY CORRECT AS NOTED HEREON.

STATE OF CONNECTICUT MICHAEL L. TARBELL No. 15466 LICENSED LAND SURVEYOR

MICHAEL L. TARBELL — L.S. 15466 REGISTRATION NO. — 12-03-07 DATE

REVISION
5-12-10
9-14-10
10-12-10

"LAKEWOOD ESTATES"

STORM WATER MANAGEMENT PLAN

PREPARED FOR

JAMES GROSSMAN

LAKE ROAD, HILLCREST DRIVE, & RTE #85
HEBRON, CONNECTICUT

TARBELL, HEINTZ & ASSOC., INC.
CIVIL ENGINEERS - LAND SURVEYORS
1227 BURNSIDE AVE. SUITE 31, EAST HARTFORD, CT (860) 528-1810

JOB NO.	DATE:	SCALE:	DRAWN BY	SHEET NO:
1091	12-03-07	1" = 40'	M.L.T./E.M.W.	29A OF 39